ANDOVER

MAIN STREET – ROUTE 28

STATE	FED. AID PROJ. NO.	FISCAL YEAR	SHEET NO.	TOTAL SHEETS
MASS.	[illegible]	2006	63	69
PROJECT FILE NO. 602360				

LANDSCAPE PLAN

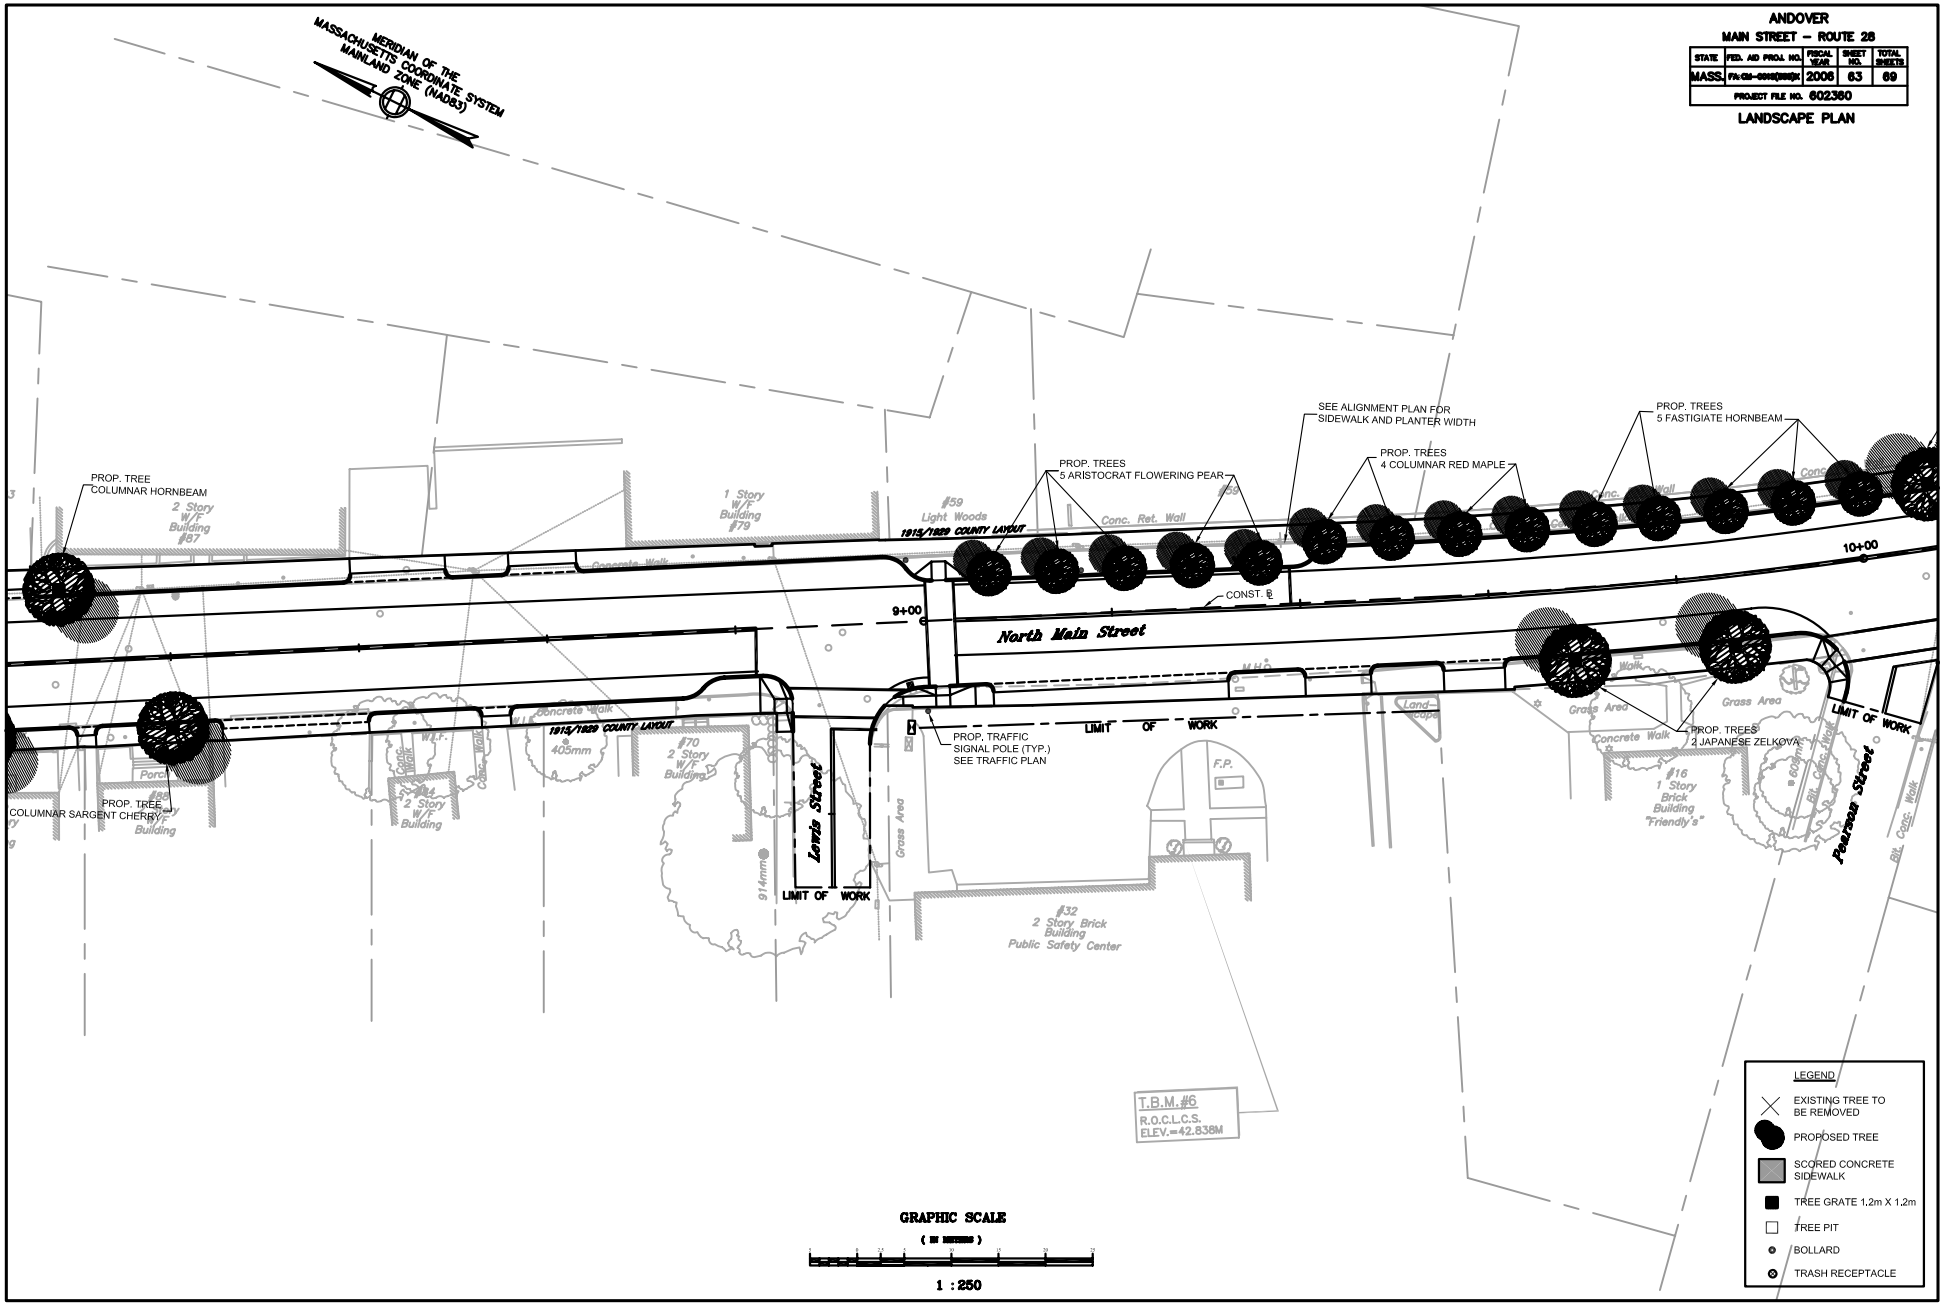

P:\5998 Projects\598051 Andover Main\dwg_Engineering\598051 Landscape Plans.dwg 4/25/2006 8:42:43 AM EST