April 18, 2024 Sampling Plan

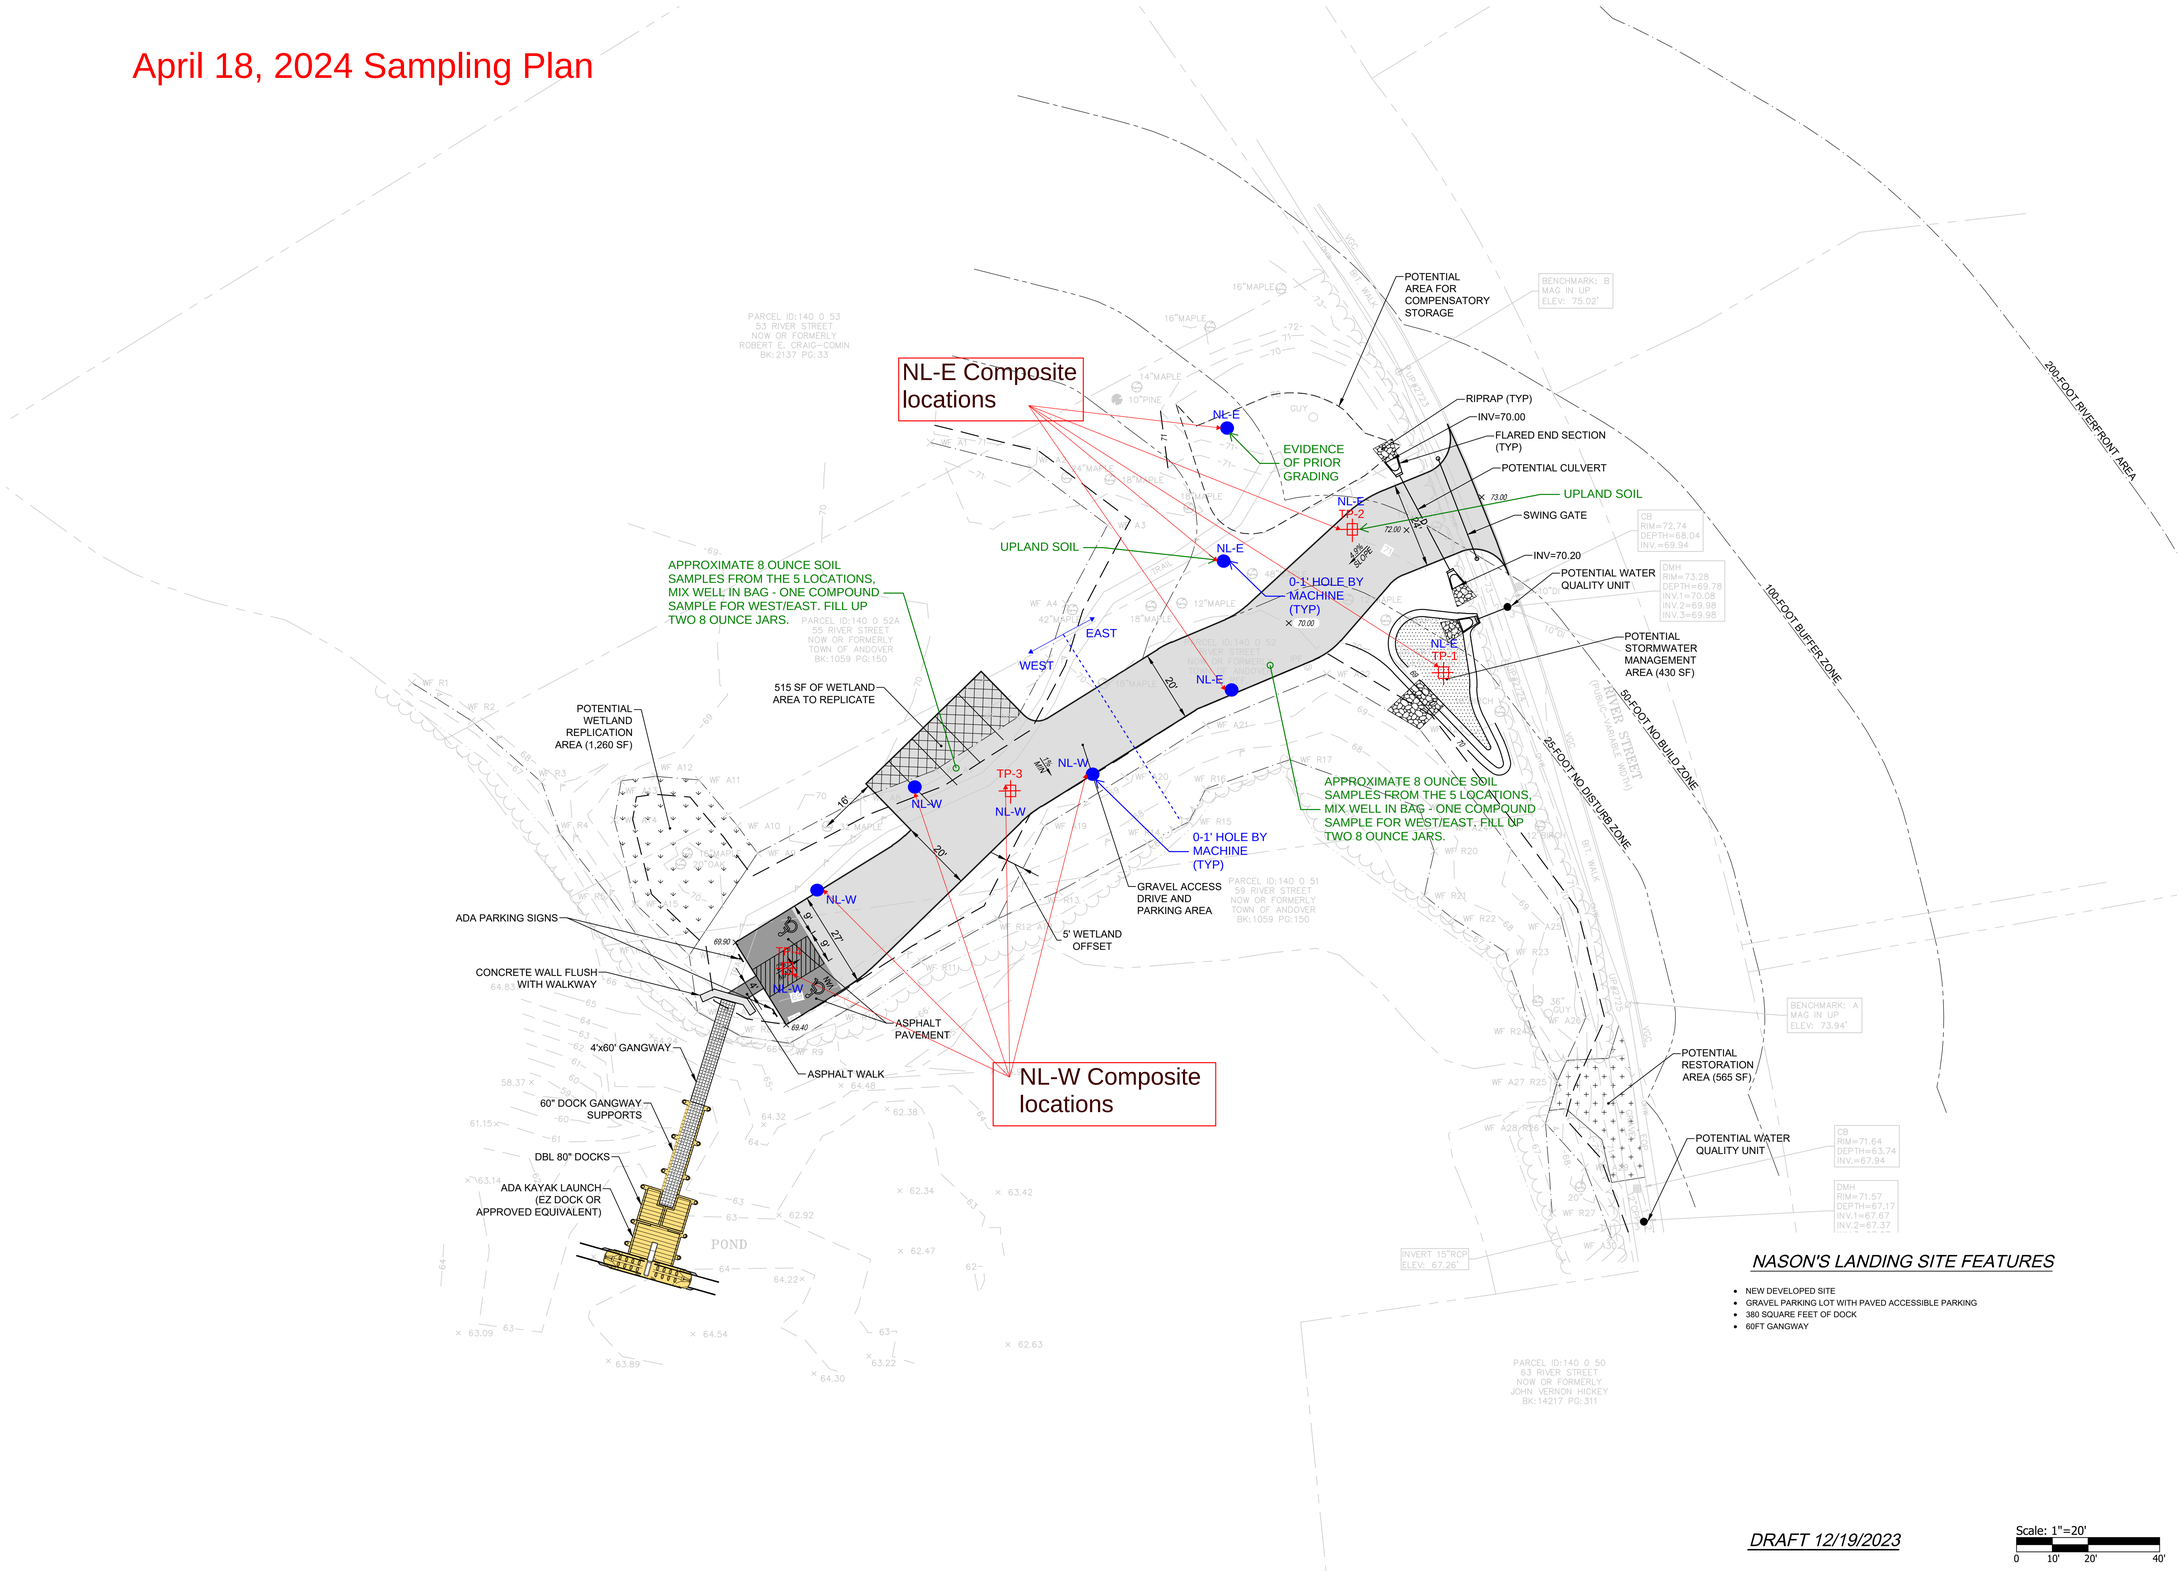

PARE

SCALE ADJUSTMENT GUIDE
0" 1"
BAR IS ONE INCH ON ORIGINAL DRAWING

Nasons Landing Accessible Kayak Launch

59 River Street Andover, Massachusetts

REVISIONS:

PROJECT NO.:	22111.01
DATE:	DECEMBER 2023
SCALE:	1"=20'
DESIGNED BY:	
CHECKED BY:	
DRAWN BY:	AKL
APPROVED BY:	

DRAWING TITLE:

CONCEPT PLAN

DRAWING NO.:

C1.0

SHEET NO. 1 OF 3