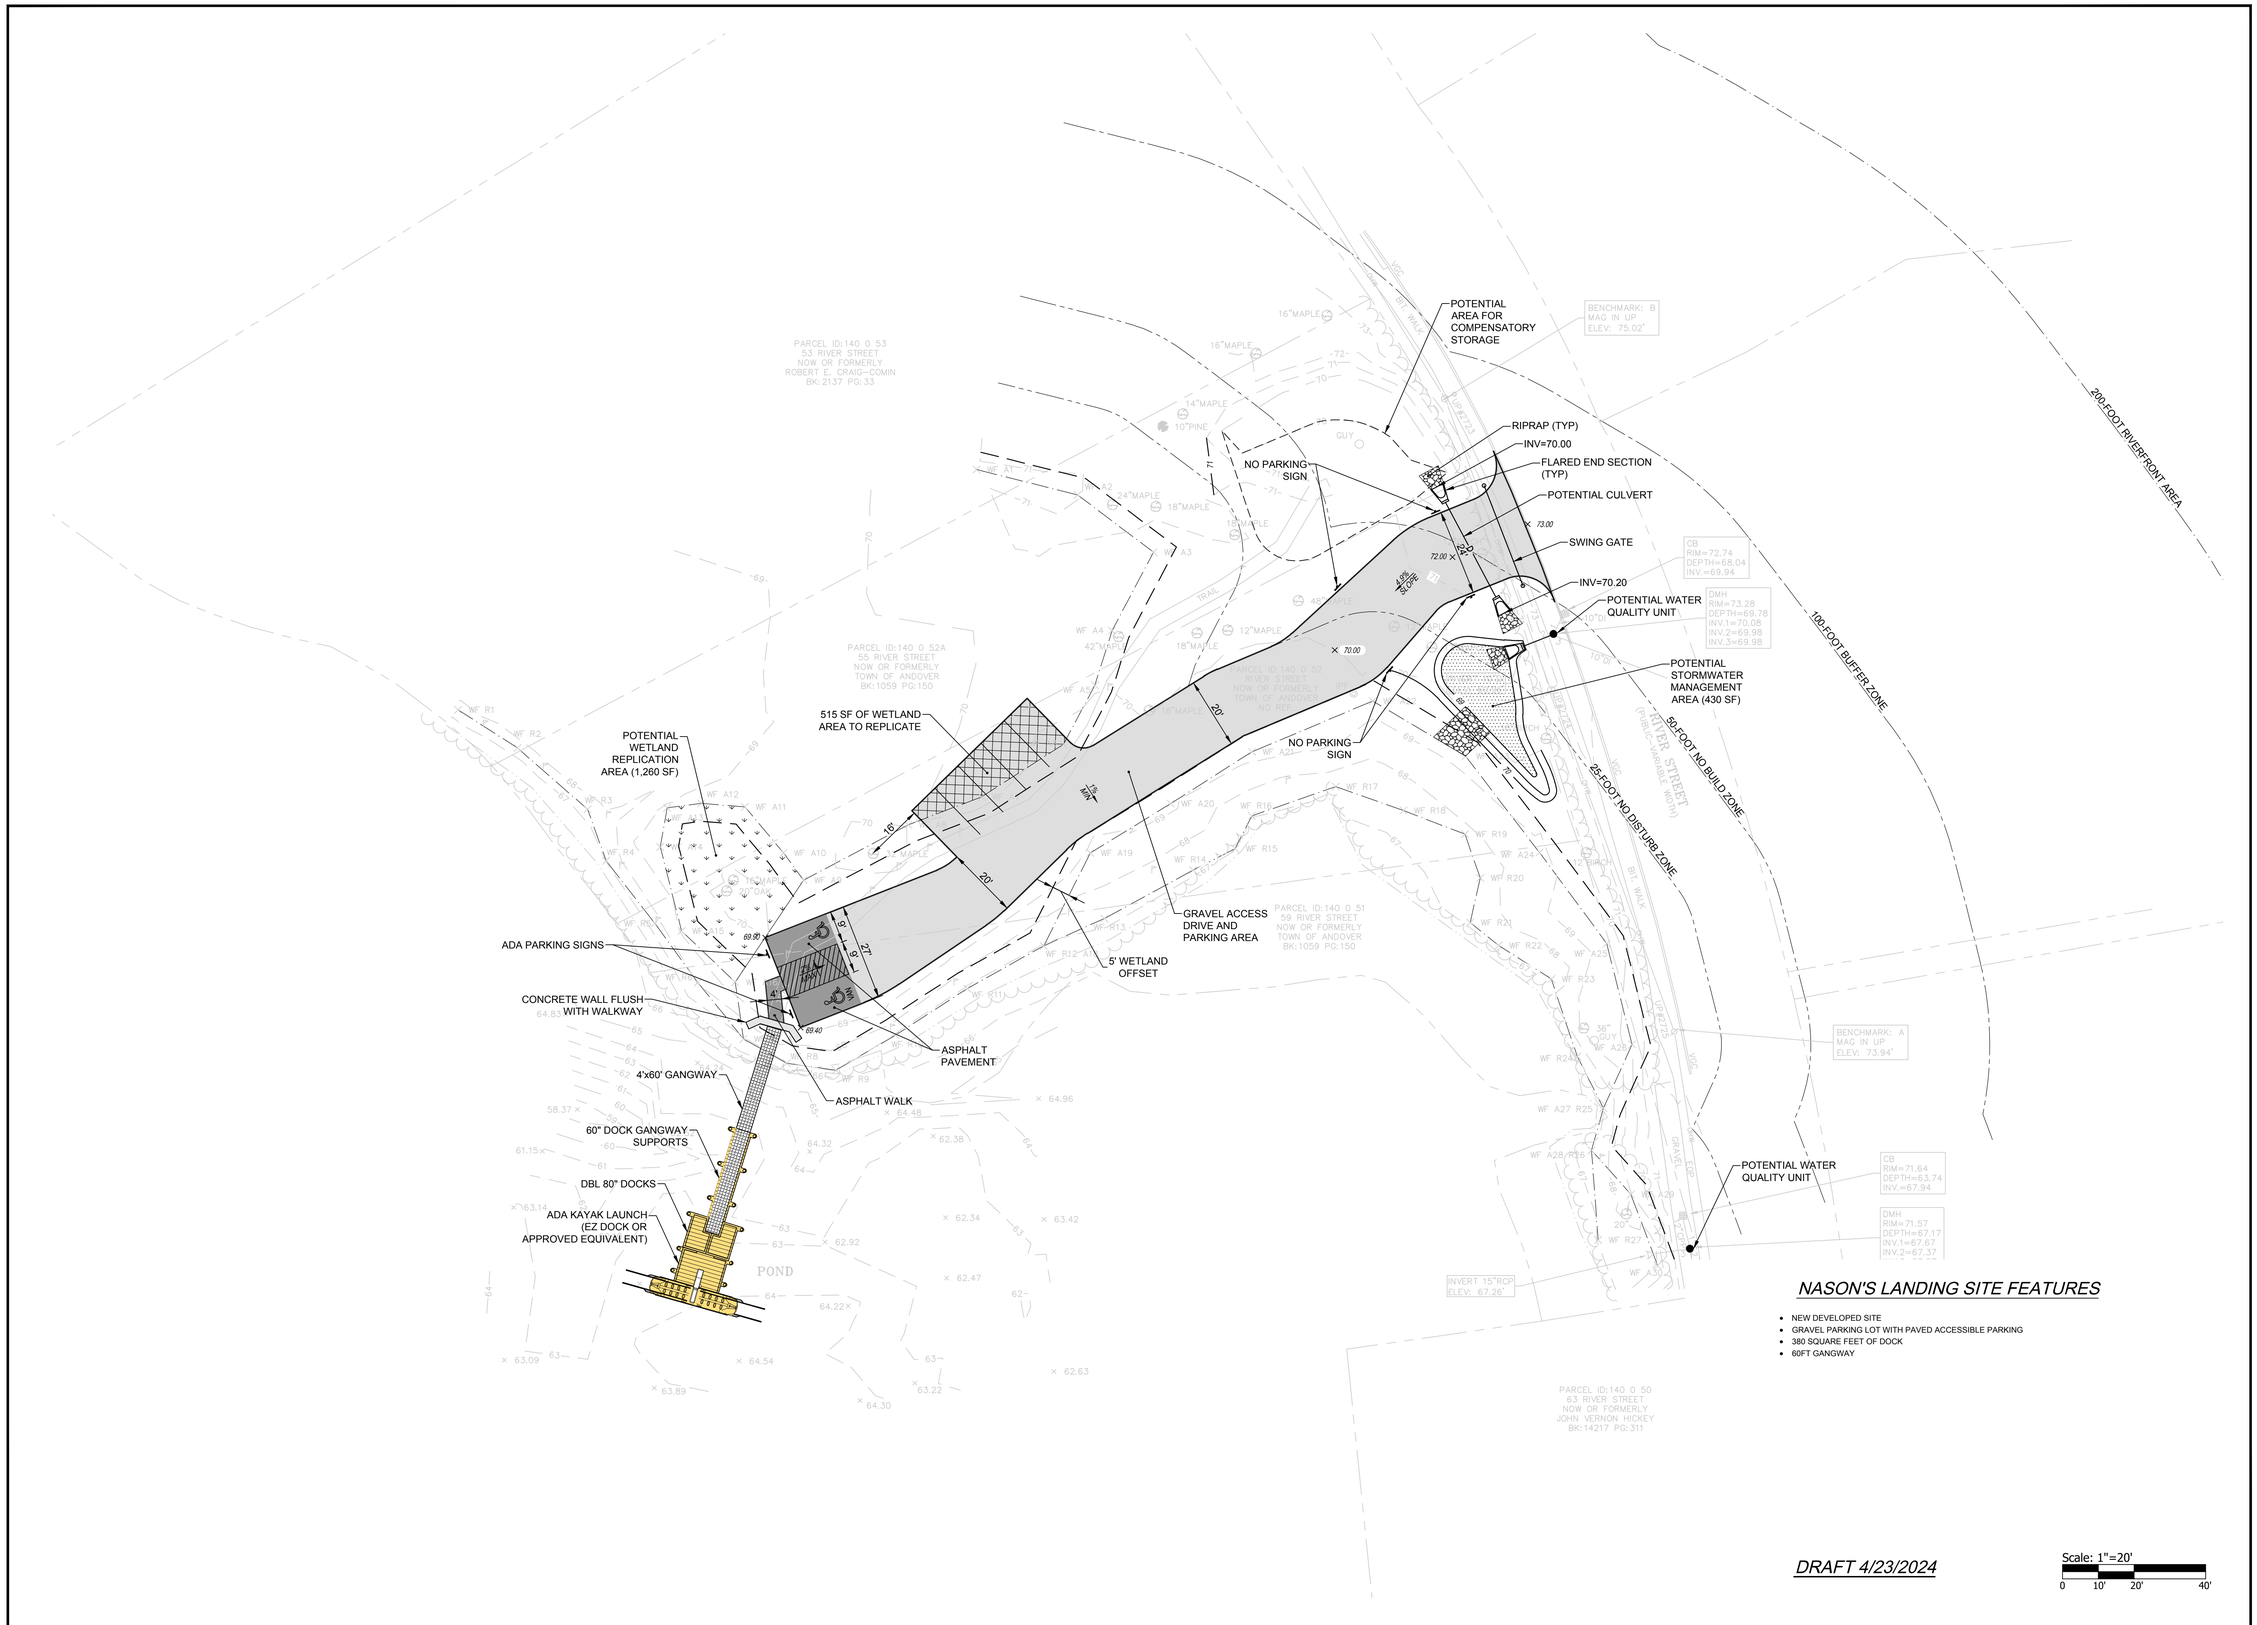

NASON'S LANDING SITE FEATURES

- NEW DEVELOPED SITE
- GRAVEL PARKING LOT WITH PAVED ACCESSIBLE PARKING
- 380 SQUARE FEET OF DOCK
- 60FT GANGWAY

DRAFT 4/23/2024

PARE

SCALE ADJUSTMENT GUIDE
0" 1"
BAR IS ONE INCH ON ORIGINAL DRAWING

Nasons Landing Accessible Kayak Launch

59 River Street Andover, Massachusetts

REVISIONS:

PROJECT NO.:	22111.01
DATE:	APRIL 2024
SCALE:	1"=20'
DESIGNED BY:	
CHECKED BY:	
DRAWN BY:	AKL
APPROVED BY:	

DRAWING TITLE:

CONCEPT PLAN

DRAWING NO.:

C1.0

SHEET NO. 1 OF 3